12' KIDNEY

ALL TILED SPA - Fits 6 Adults

SPECIFICATIONS	
DRY WEIGHT:	2600 **LBS.**
TOTAL WEIGHT:	12702 **LBS.**
WATER:	1212 **GAL.**
VOLUME:	162 **Cu.Ft.**
WEIGHT:	10102 **LBS.**
SURFACE AREA:	65 SQ. FT.
IAPMO#:	1138
FDA#:	2030305

SKID SUPPORT STRUCTURE* BONDED TO SPA

*SKIDS SUPPLIED BY NESPA

LIGHT NICHE

PAL 2000 LV LIGHT,
12 VOLT 50 WATT,
U.L. APPROVED

SKIMMER

FRONT ACCESS SKIMMER, NSF APPROVED

MAIN DRAIN

AquaStar 32CDFLFR, 32" Channel Drain,
Approved Max Flow Rate:Floor = 236 GPM @ 3.4 fps
Wall = 136 GPM @ 1.9 fps
V.G.B Approved Safety Drain

JET

HYDRO INLETS
1-1/2" WATER - 1-1/2" AIR
HYDROAIR #10-5100
COMPLIES W/ ANSI CODE ASME A112.19.8-07
UL APPROVED

RETURN

INLET FITTINGS
1-1/2" WALL TYPE W/ EYEBALL
HYDROAIR #10-3500
COMPLIES W/ ANSI CODE ASME A112.19.8-07
UL APPROVED

FILL

INLET FITTINGS
1-1/2" WALL TYPE W/ EYEBALL
HYDROAIR #10-3500
COMPLIES W/ ANSI CODE ASME A112.19.8-07
UL APPROVED

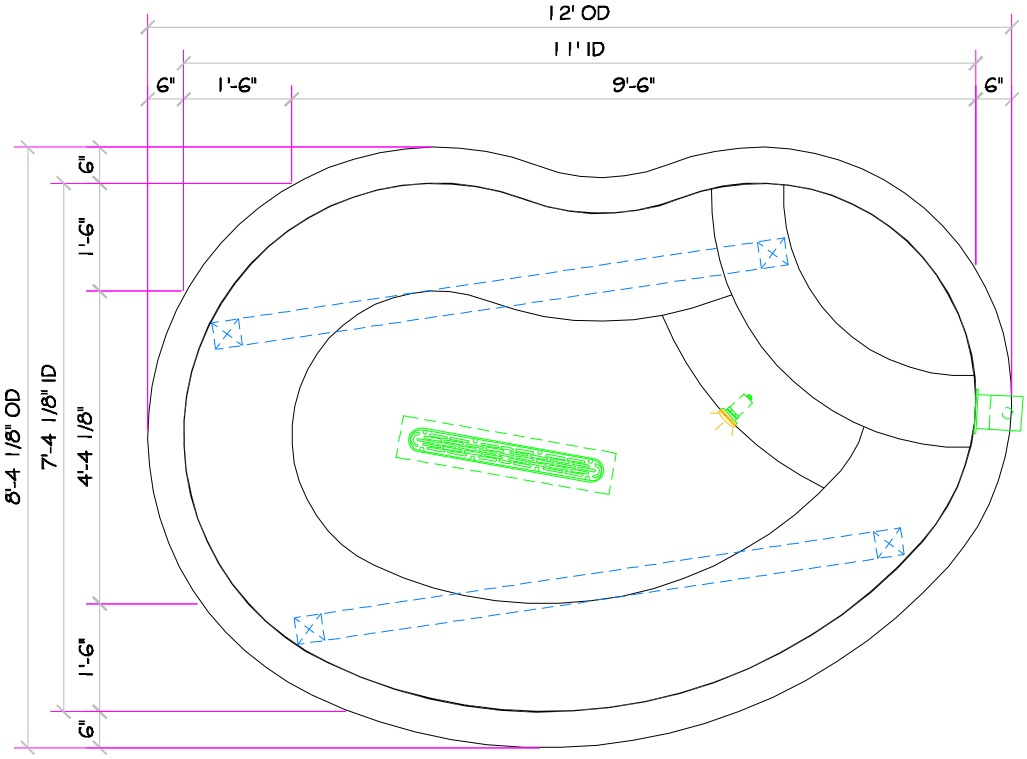

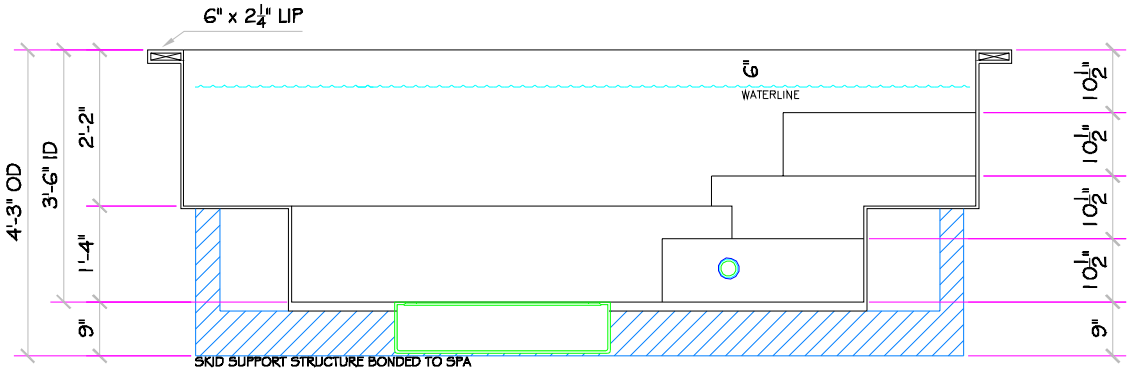

*** Complies with V.G.B. Pool and Spa Safety Act**

ALL DIMENSIONS SUBJECT TO 1/4" TOLERANCES

Apr 22, 2009 – 2:04pm

NESPA ENTERPRISES INC.
2800 Richter Ave. Suite C Oroville, CA 95966
Office: (530) 534-9910 Fax: (530) 534-9915
E-Mail: sales@tiledspas.com **Web Site**: www.tiledspas.com

DWG NAME	DWG TYPE
NESPA_RESIDENTIAL_MODELS	SD
SCALE 1/2" = 1' / DATE 4/22/2009	SHEET PAGE 1 OF 1

These drawings, concepts, and details contained herein are the original proprietary designs of NESPA ENTERPRISES, developed over many years of experience in the pool and spa industry and as such are protected by the copyright laws of the United States Government. Reproduction of any of the above without written permission to do so by NESPA ENTERPRISES, is illegal.